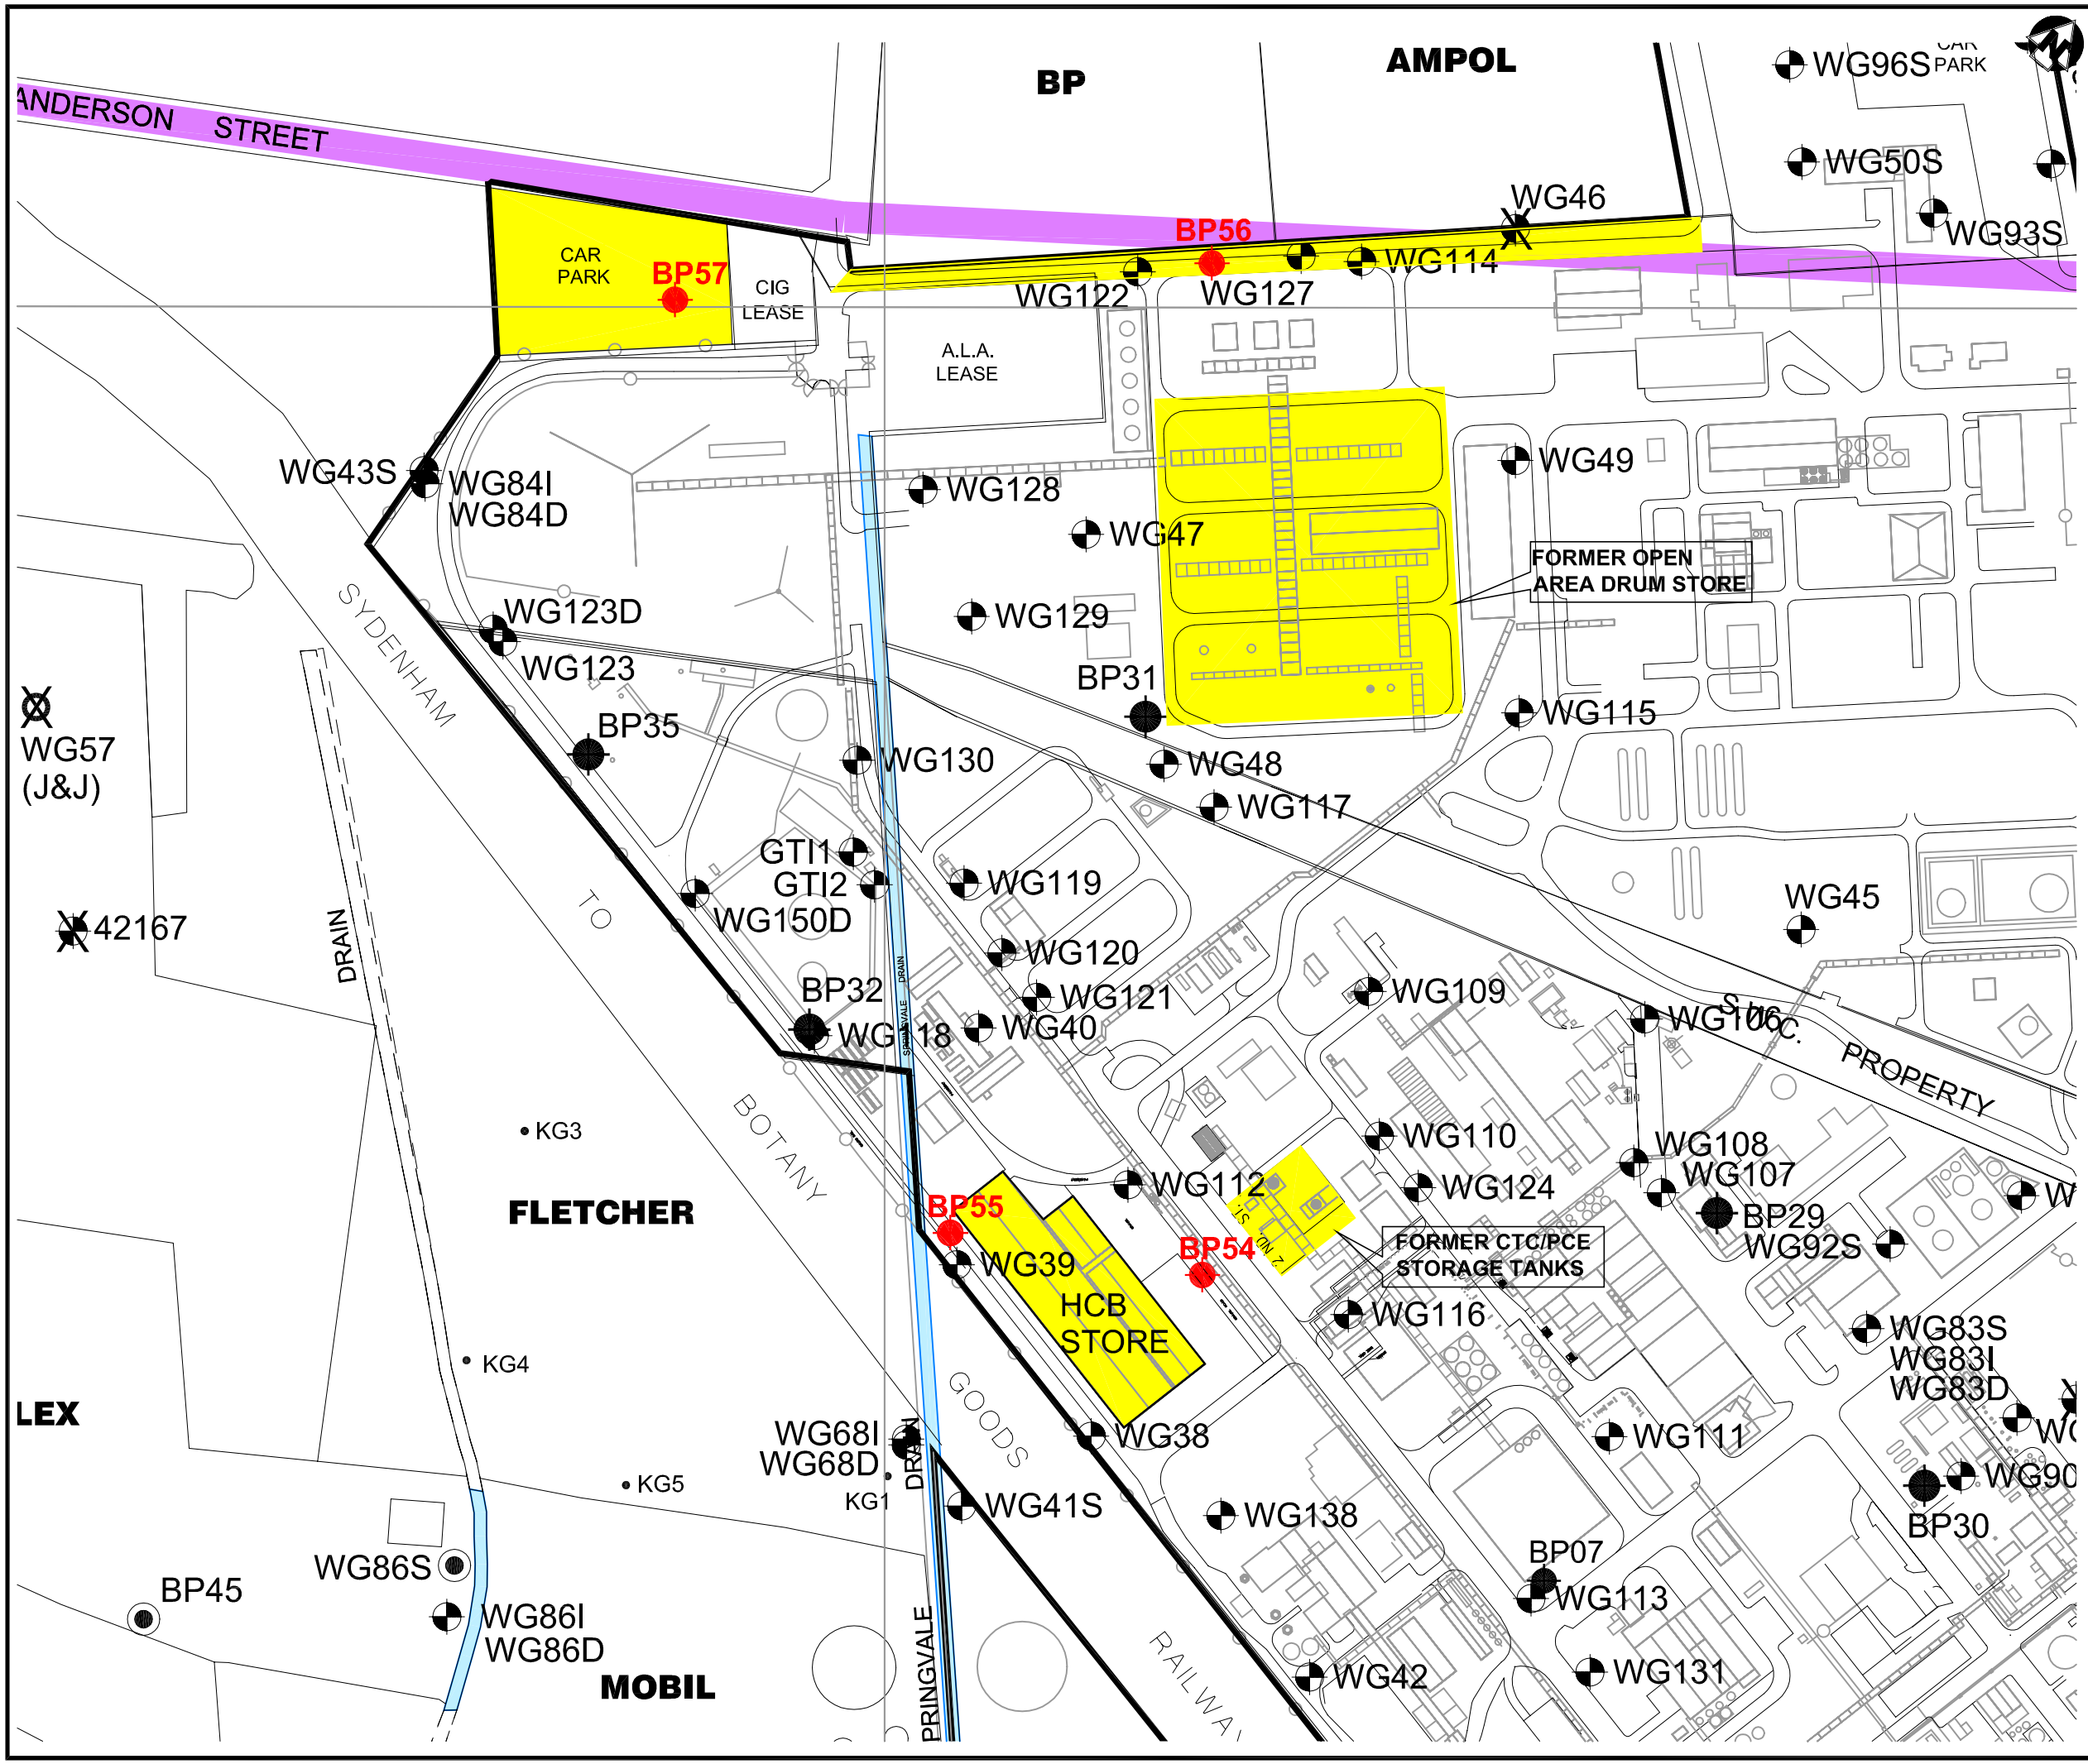

DESIGNED:	JMD	APPROVED:	
DRAWN:	JT	DATE:	
DATE:	07/10/03	STATUS:	DRAFT
PROJECT:	46160-005		
CAD FILE:	078.DWG		
REVISION:	A		

0 50 100 150

1:3000 (metres)

LEGEND

WG20	GROUNDWATER MONITORING WELL LOCATION
BP01	BUNDLE PIEZOMETER LOCATION
	PRODUCTION BORE
WG16	STAGE 1 (1989 - 1990)
WG20	STAGE 2 (1993 - 1996)
WG147	STAGE 3 (1996 - PRESENT)
WG120	PROJECT ROSELLA (1998)
KG3	CH2MHILL (JUNE 1995)
	INFERRED POTENTIAL DNAPL SOURCE AREAS
BP	PROPOSED BUNDLE PIEZOMETER

NOTE:

CONCENTRATIONS NOTED FOR BUNDLE PIEZOMETERS ARE THE HIGHEST OBSERVED AT THAT LOCATION DURING THE PERIOD STATED.

CLIENT
ORICA ENGINEERING PTY LIMITED

PROJECT
ORICA BOTANY ENVIRONMENTAL SURVEY, STAGE 3 - REMEDIATION

TITLE
PROPOSED INVESTIGATION LOCATIONS - FORMER CTC/PCE STORAGE TANKS, HCB DRUM STORE AND NORTHERN PLUMES

A3

URS

FIGURE
6.7

This drawing is subject to COPYRIGHT. It remains the property of URS Australia Pty Ltd